

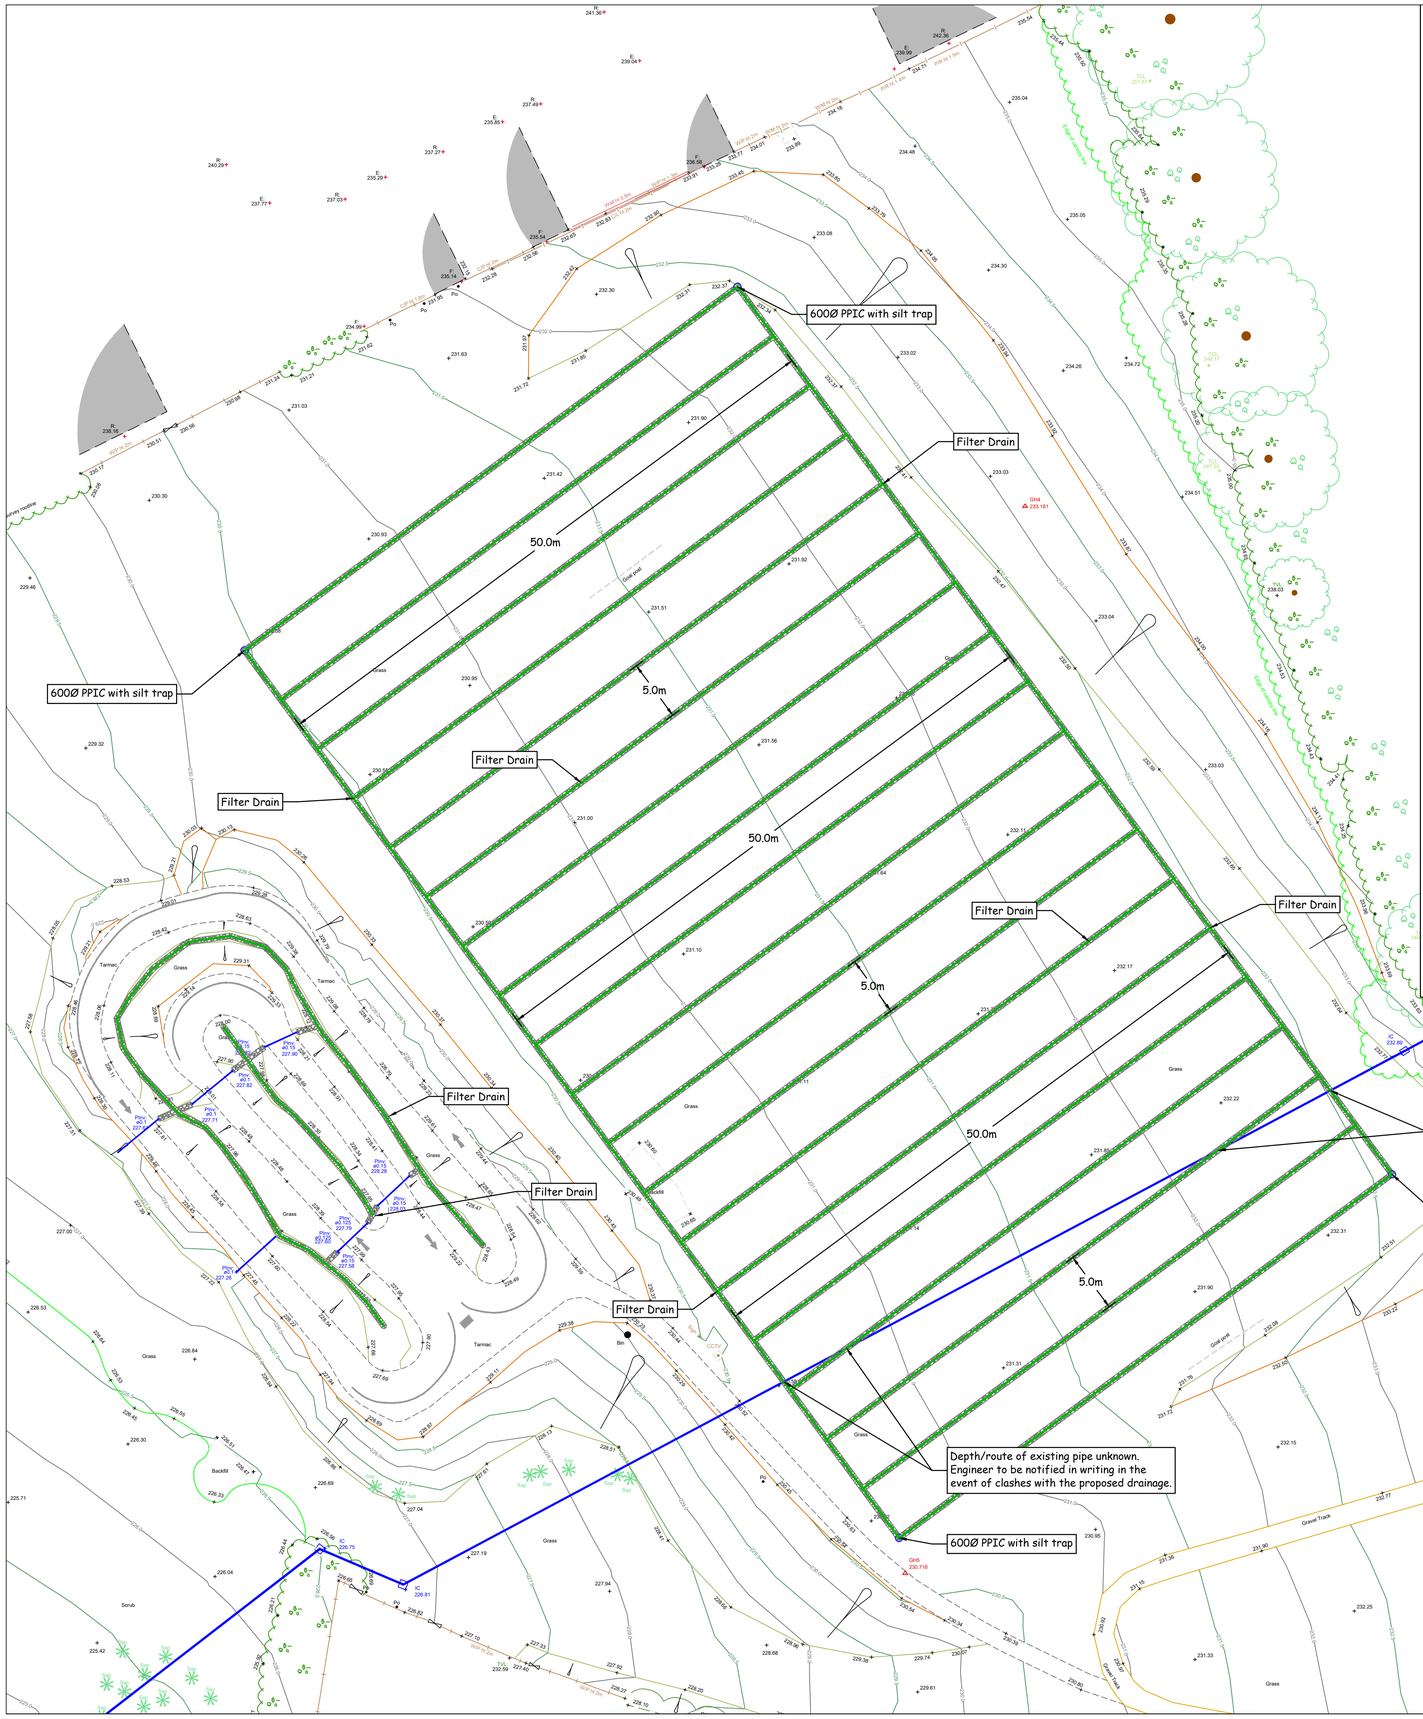


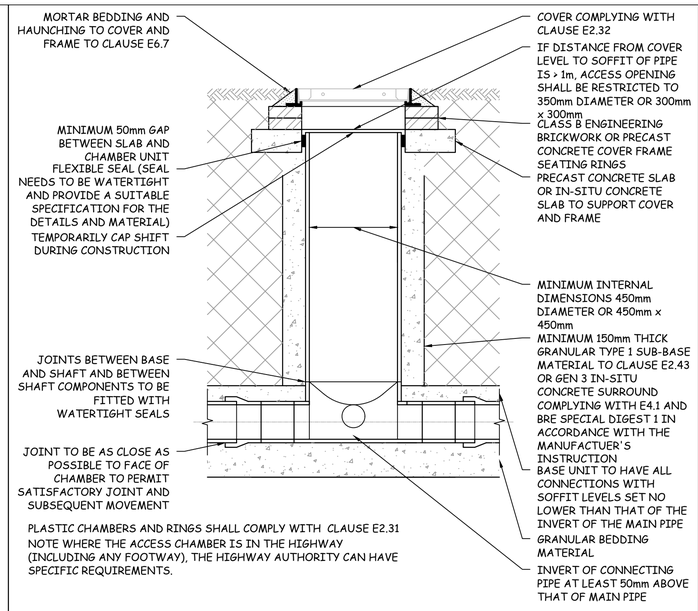

PLASTIC CHAMBERS AND RINGS SHALL COMPLY WITH CLAUSE E2.31
NOTE WHERE THE ACCESS CHAMBER IS IN THE HIGHWAY (INCLUDING ANY FOOTWAY), THE HIGHWAY AUTHORITY CAN HAVE SPECIFIC REQUIREMENTS.

TYPICAL INSPECTION CHAMBER DETAIL - TYPE D
DEPTH FROM COVER LEVEL TO SOFFIT OF PIPE UP TO 3m

SCALE - N.T.S

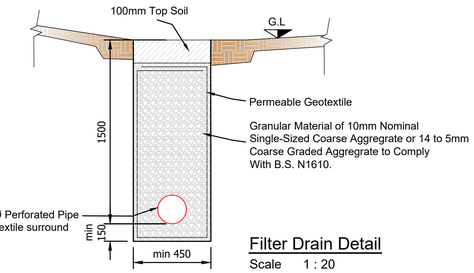

Filter Drain Detail

Scale 1 : 20

Notes:

1. DO NOT SCALE FROM THIS DRAWING.
2. This drawing is to be read in conjunction with all other relevant design information.
3. Engineer should be informed PRIOR to construction on site if there is any conflict between details shown on this drawing and those shown on other drawings.
4. All drawings issued are deemed to have Preliminary status and NOT for Construction until technical approval has been obtained from the relevant Authority. Commencement of site work before such approval has been obtained is entirely at contractor's risk.
5. It is the responsibility of the Contractor to check all tie-ins for line and level with existing prior to commencement of any works. In any case if any errors are found, the Engineer should be notified immediately in writing.
6. All private drainage to be constructed in accordance with Building Regulations Part H.
7. Refer to Building Regulations Part H for details for pipes running through walls and pipe runs in proximity of buildings.
8. All workmanship is to comply with current British Standards.
9. The layout of pipelines, manholes etc. is designed for the permanent case only. Additional loads over & above those designed during construction work are not taken into account in the design. The contractor is responsible for any necessary temporary protection to ensure that drainage elements are not damaged during construction.
10. Pipe gradients should not be used for setting out purposes (as they are approximate only).
11. Cover Levels to be adjusted to final surface levels.
12. Pipes to connect soffit to soffit in manholes, except control chambers and Aco systems.
13. Foundations to be checked for potential clash with drainage. Drainage or foundations may need to be altered in case of clash.

0m 5 10 15 20 25
2.5
SCALE 1:250

Rev.	Revision Description	Drn	Date
P0	First issue	SR	22/06/26

AJS STRUCTURAL DESIGN

Uttoxeter Office: 2 Church Street, Uttoxeter, Staffs, ST14 8AG
Derby Office: Durham House, Stanier Way, Wyvern Business Park DE21 6BF
Uttoxeter Tel: 01889 723003 Derby Tel: 01332 913011

Contract Title:

Werrington Parish Sports Ground

Meigh Road Playing Fields, Werrington

Drawing Contents:

Proposed Drainage Alleviation Plan

Drawing Status:

PRELIMINARY

Drawn by:	Date:	Scale:
SR	June 2026	as shown @ A1

Drawing No:

A10199 - 500 P0